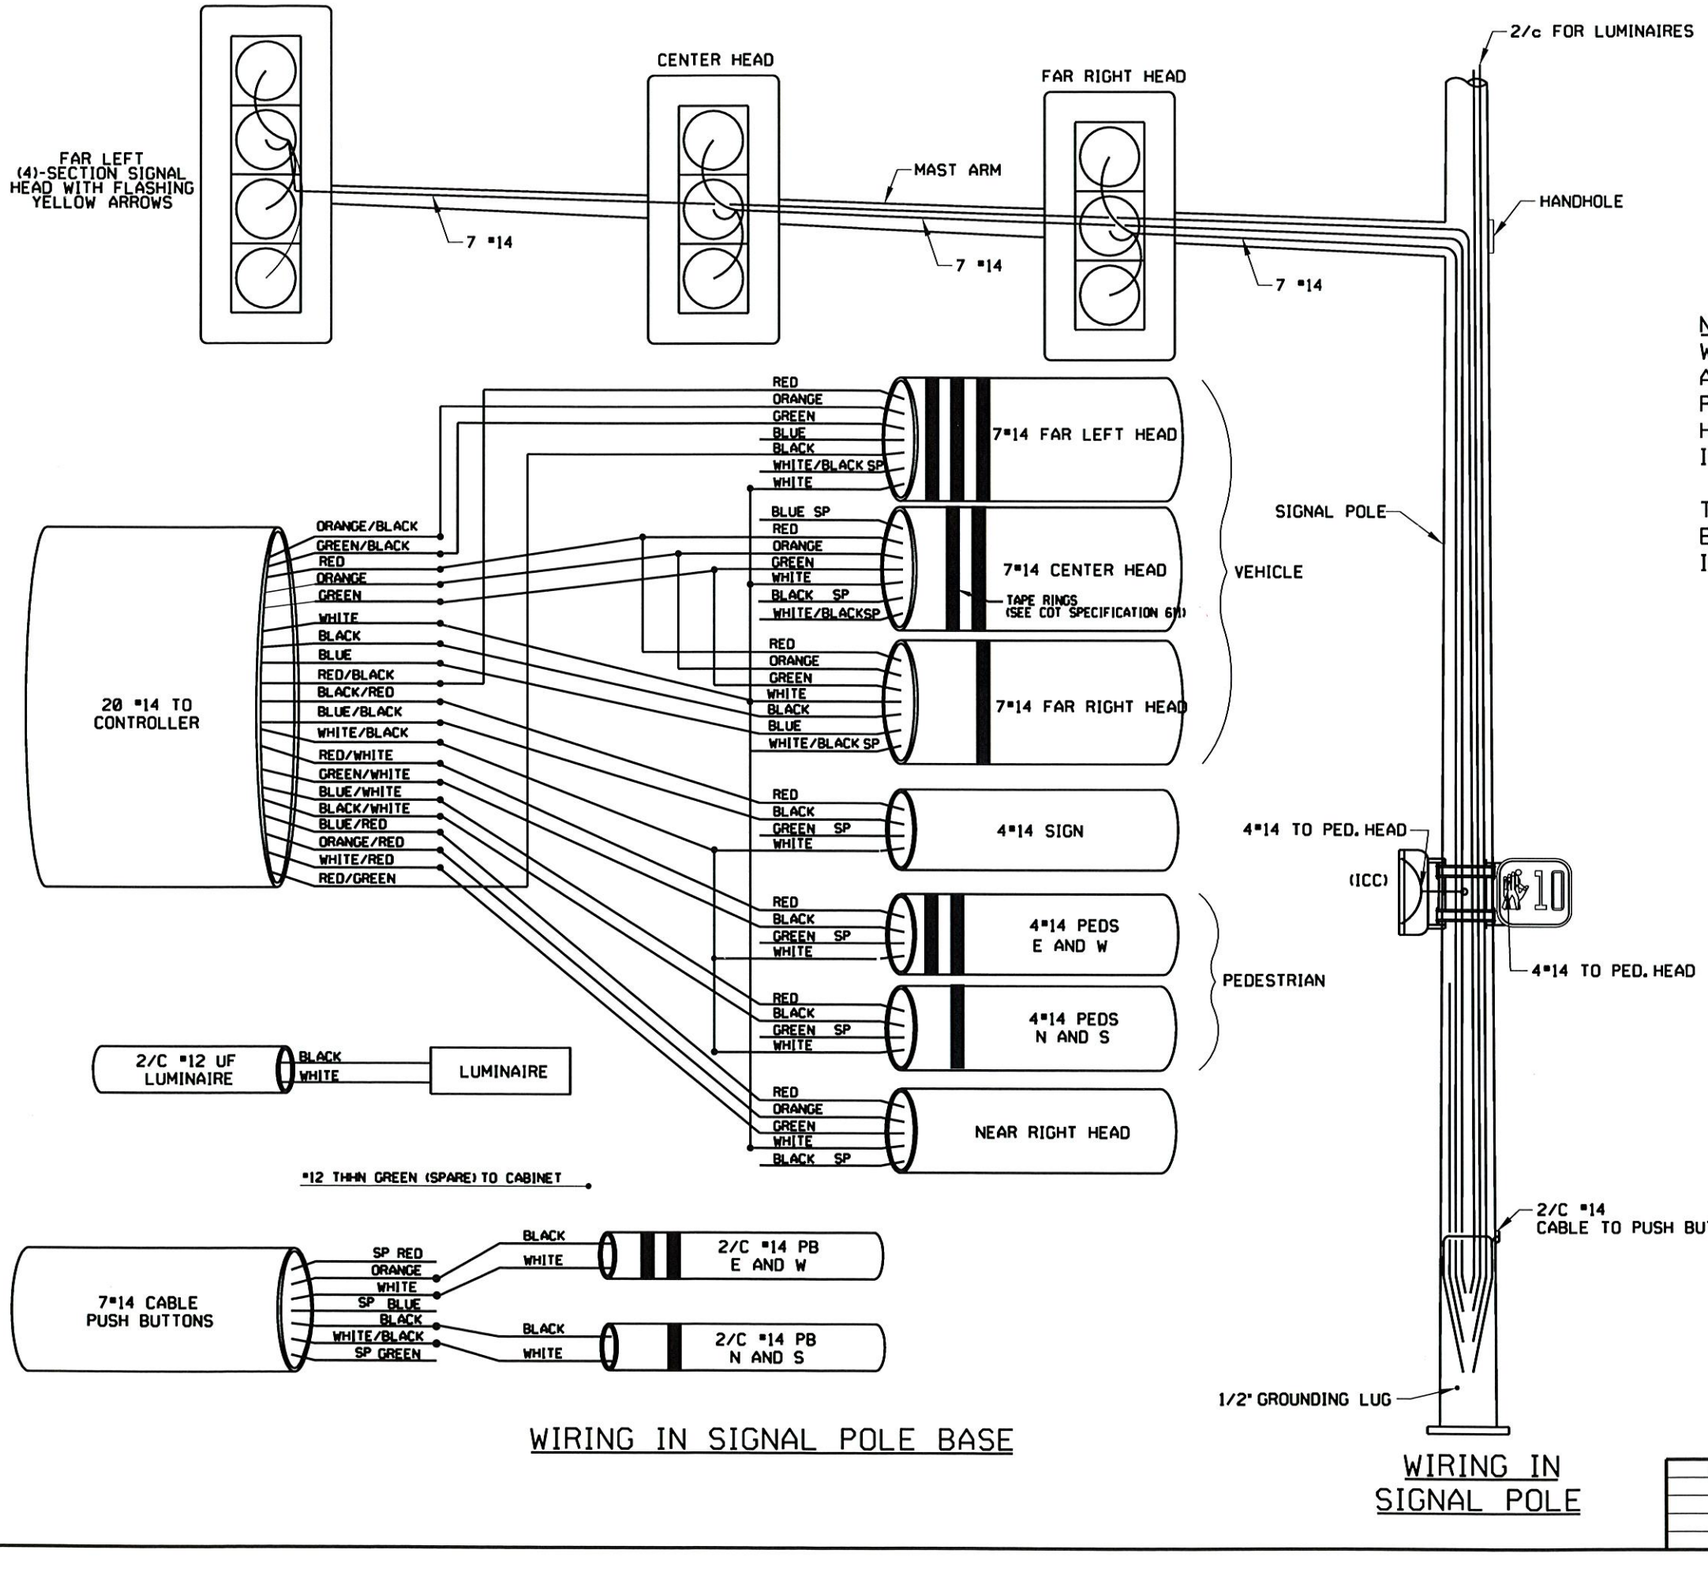

WIRING IN SIGNAL POLE BASE

WIRING IN SIGNAL POLE

NOTE:
WHEN PEDESTRIAN HEADS AND PUSH BUTTONS ARE TO BE LOCATED ON SEPERATE PEDESTAL POLE, THE 4 CONDUCTOR FOR THE PEDESTRIAN HEAD SHALL BE SPLICED TO THE 20 CONDUCTOR IN THE SIGNAL BASE AND RAN TO THE PEDESTAL

THE 2 CONDUCTOR FOR THE PEDESTRIAN PUSH BUTTON SHALL BE SPLICED TO THE 7 CONDUCTOR IN THE SIGNAL BASE AND RAN TO THE PEDESTAL.

REVISION	BY	DATE

CITY ENGINEER
For
CITY TRAFFIC ENGINEER

CITY OF TULSA, OKLAHOMA
ENGINEERING SERVICES DEPARTMENT

POLE WIRING DETAIL

DATE: JULY 2021 STD. 611C