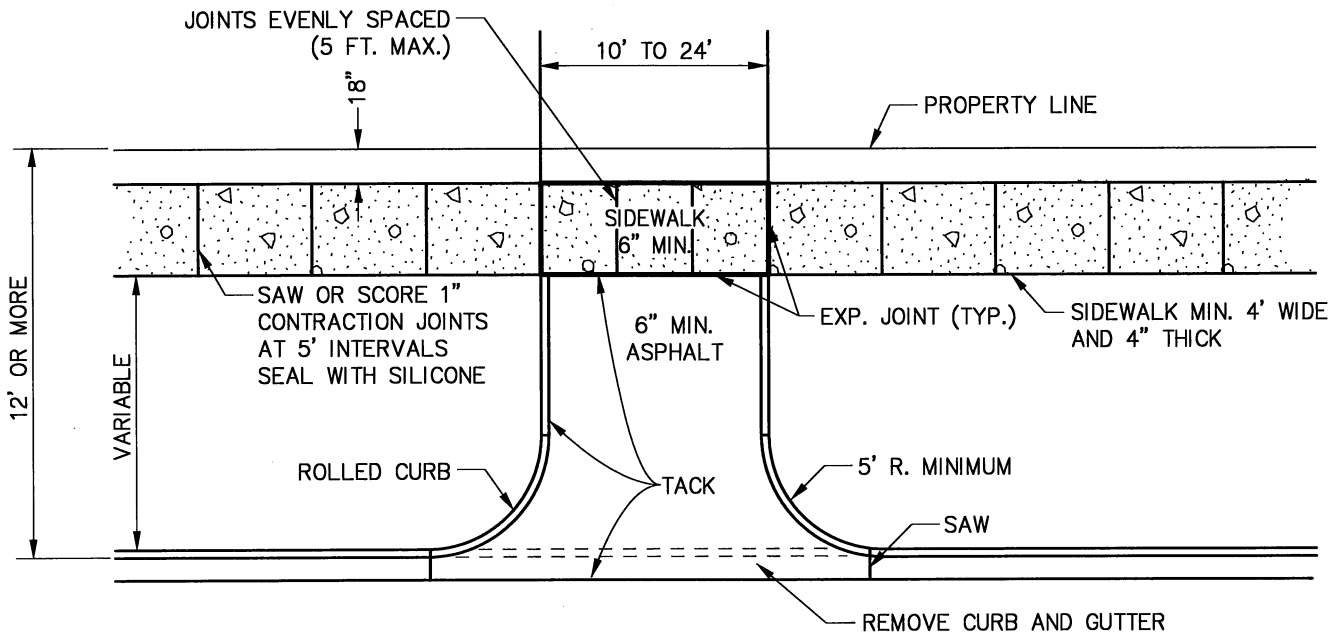

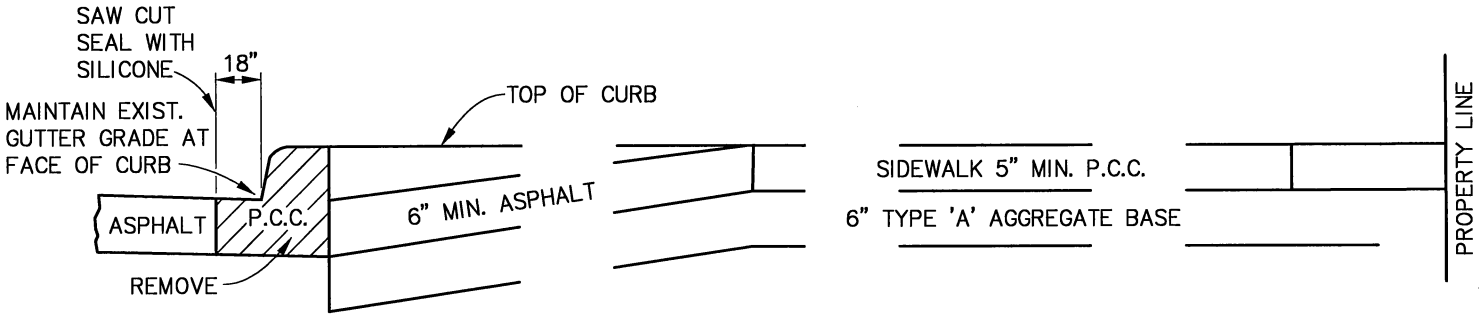

DRIVEWAY SECTION

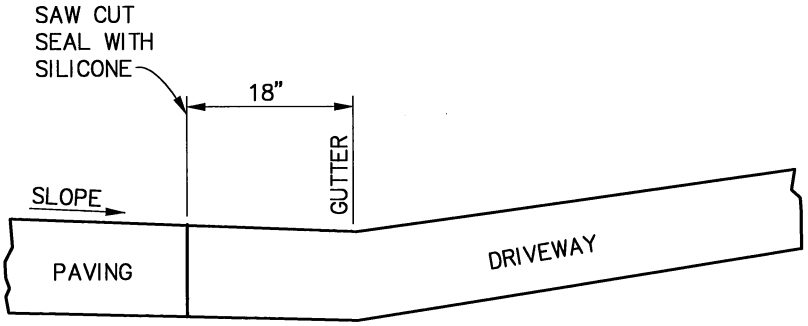

SECTION AT GUTTER

RESIDENTIAL ASPHALT DRIVEWAY ASPHALT STREET	
CITY OF TULSA, OKLAHOMA ENGINEERING SERVICES DEPARTMENT	
DRAWN BY: S.R.W. CHECKED BY: DATE: OCTOBER 2013	APPROVED
NOT TO SCALE	STANDARD NO. 704

PATH NAME: /E1/PARTS/STD/DGN_STDS/704-RES-ASPH-DRV-ASPH-STR.DGN SBW 08/19/2013