


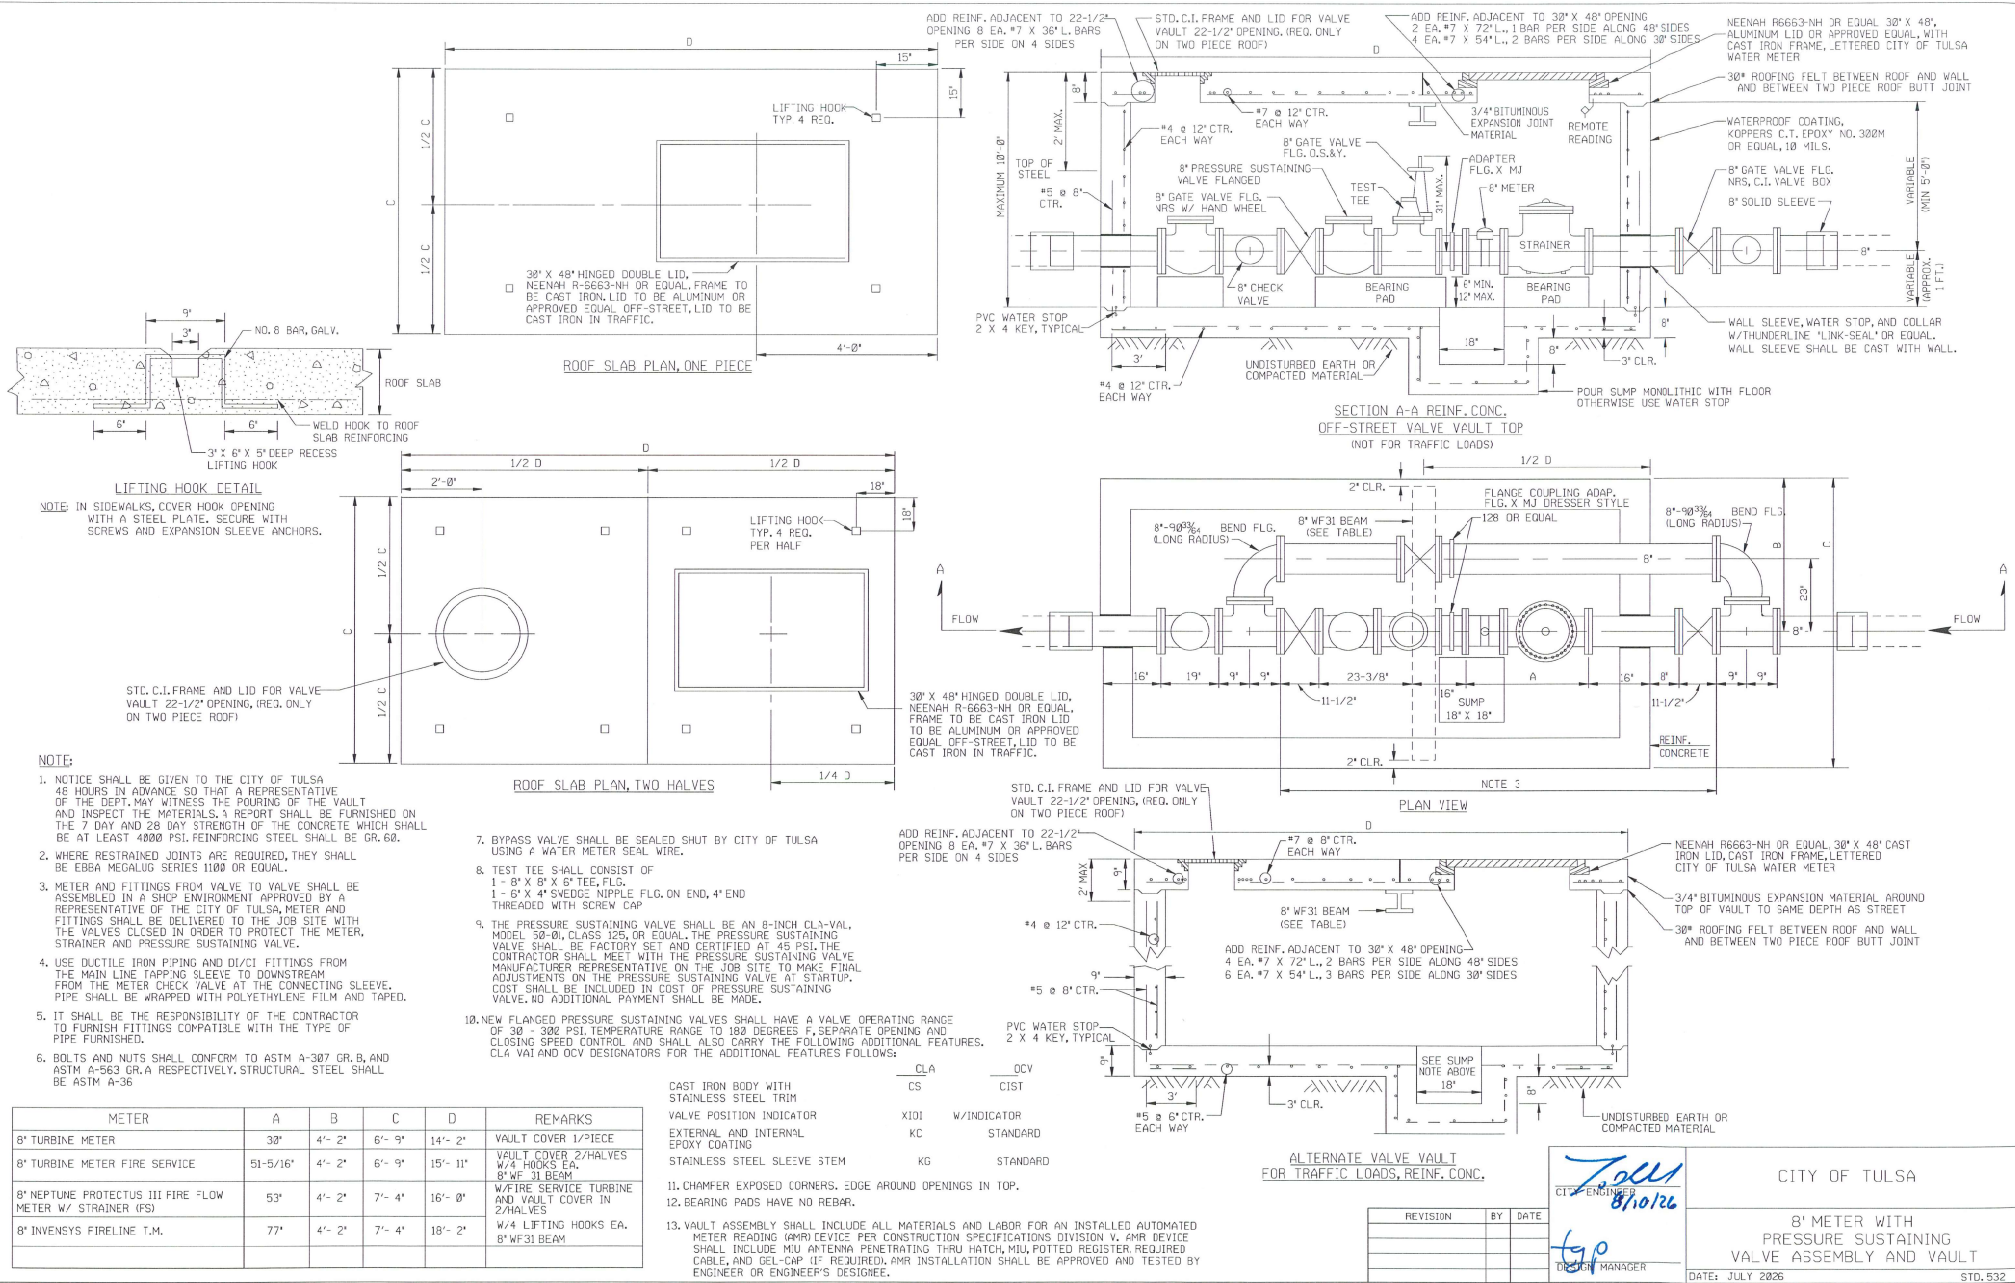

METER	A	B	C	D	REMARKS
8" TURBINE METER	38"	4'- 2"	6'- 9"	14'- 2"	VAULT COVER 1/2" PIES
8" TURBINE METER FIRE SERVICE	51-5/16"	4'- 2"	6'- 9"	15'- 11"	VAULT COVER 2/2" HALVES W/4 HOOKS EA, 8" WF 31 BEAM
8" NEPTUNE PROTECTUS III FIRE FLOW METER W/ STRAINER (FS)	53"	4'- 2"	7'- 4"	16'- 0"	W/FIRE SERVICE TURBINE AND VAULT COVER IN 2 HALVES
8" INVENSYS FIRELINE T.M.	77"	4'- 2"	7'- 4"	18'- 2"	W/4 LIFTING HOOKS EA, 8" WF31 BEAM

REVISION BY DATE			DATE JULY 2025		STD. 532
1. <i>[Signature]</i> CIVIL ENGINEER 8/10/26			CITY OF TULSA		
2. <i>[Signature]</i> DESIGN MANAGER			8" METER WITH PRESSURE SUSTAINING VALVE ASSEMBLY AND VAULT		